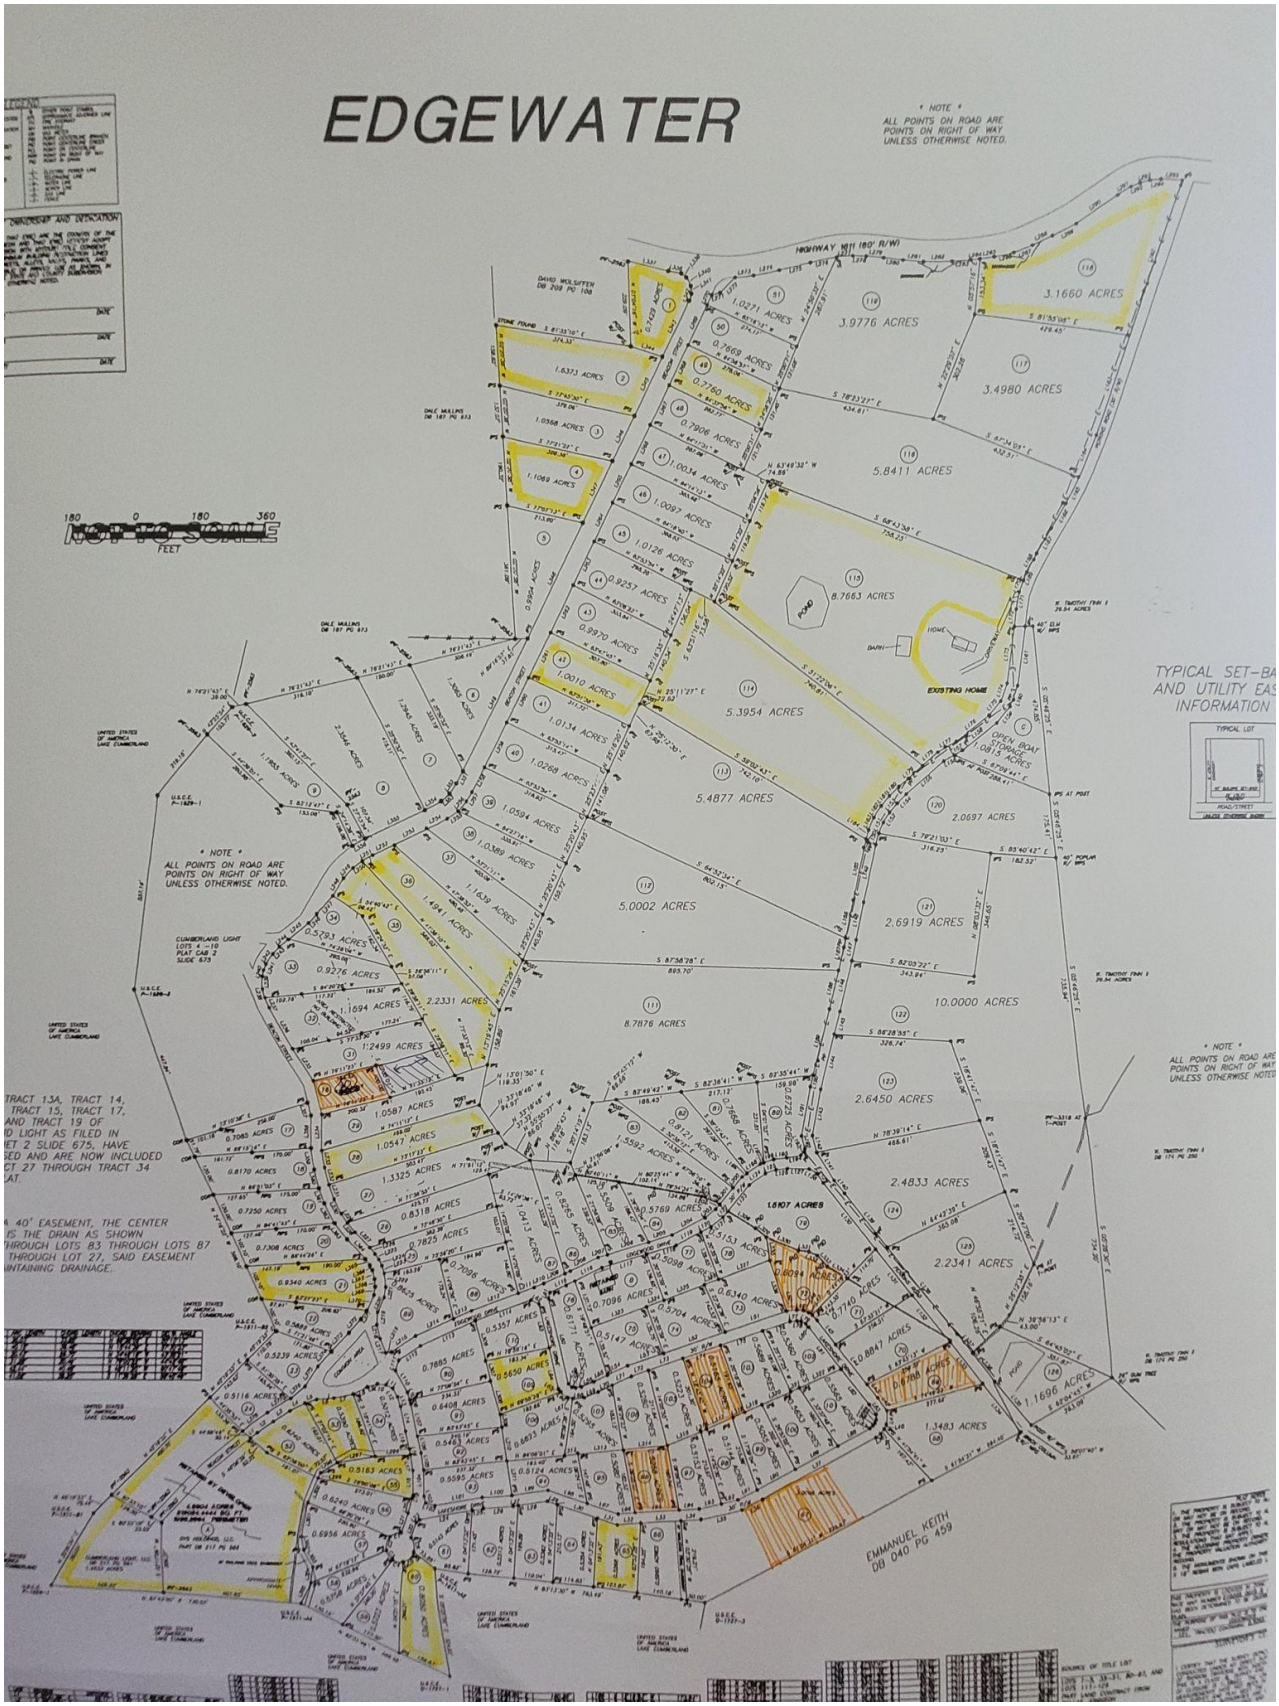
EDGEWATER
* NOTE *
ALL POINTS ON ROAD ARE POINTS ON RIGHT OF WAY UNLESS OTHERWISE NOTED.
HIGHWAY 301 (80' R/W)
3.1660 ACRES
3.9776 ACRES
3.4980 ACRES
5.8411 ACRES
8.7663 ACRES
5.3954 ACRES
5.4877 ACRES
5.0002 ACRES
8.7876 ACRES
10.0000 ACRES
2.6919 ACRES
2.0697 ACRES
2.6450 ACRES
2.4833 ACRES
2.2341 ACRES
1.1696 ACRES
1.3483 ACRES
EXISTING HOME
BARN
POND
OPEN BOAT STORAGE
EMMANUEL KEITH
DB 040 PG 459
180 0 180 360
FEET